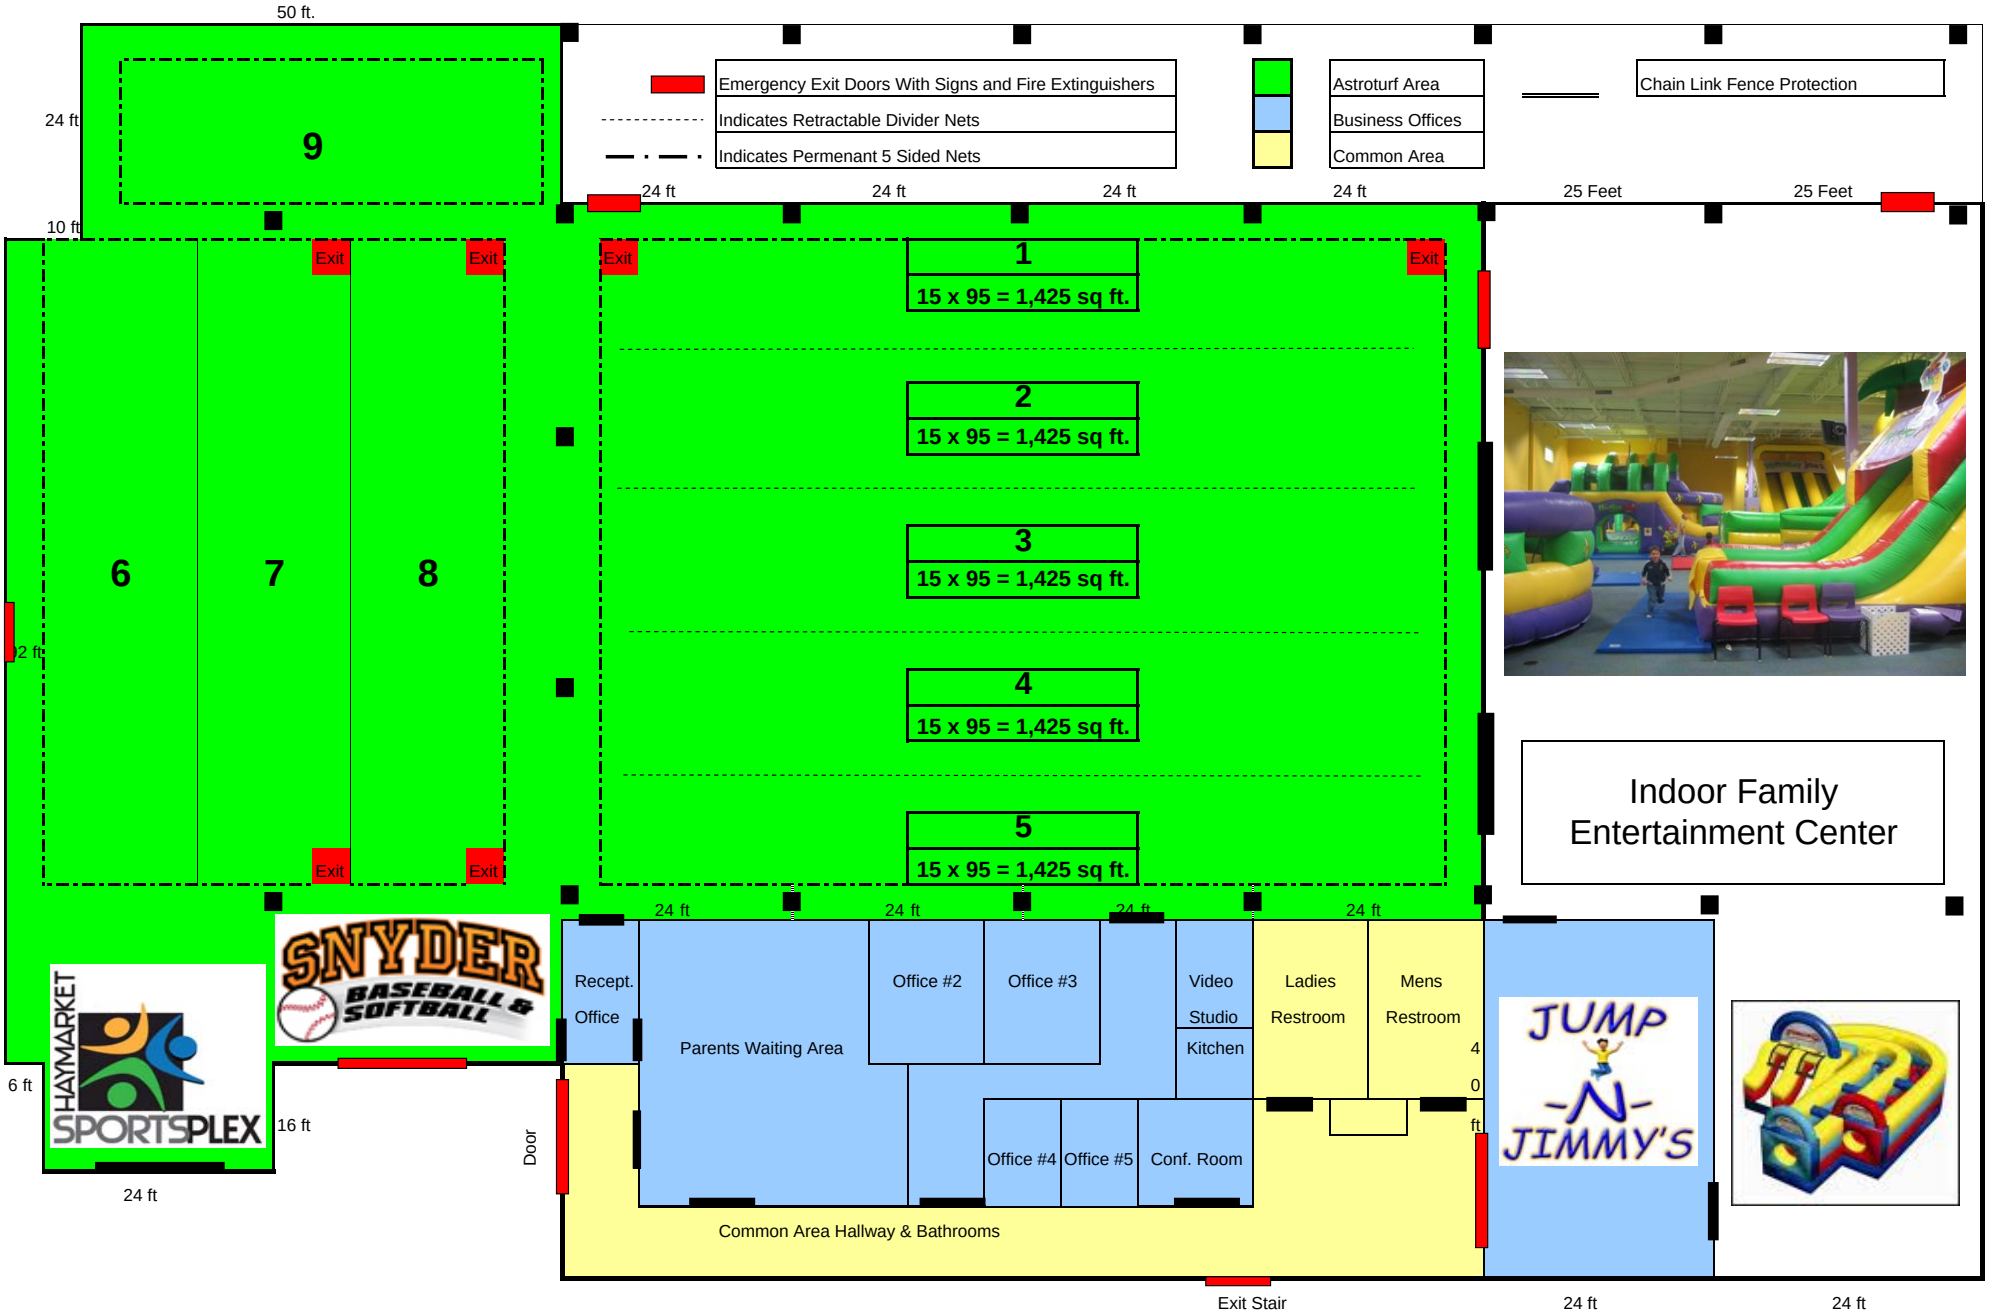
50 ft.
24 ft
9
10 ft
Emergency Exit Doors With Signs and Fire Extinguishers
Indicates Retractable Divider Nets
Indicates Permenant 5 Sided Nets
Astroturf Area
Business Offices
Common Area
Chain Link Fence Protection
24 ft
24 ft
24 ft
24 ft
25 Feet
25 Feet
Exit
Exit
Exit
Exit
Exit
Exit
6
7
8
1
15 x 95 = 1,425 sq ft.
2
15 x 95 = 1,425 sq ft.
3
15 x 95 = 1,425 sq ft.
4
15 x 95 = 1,425 sq ft.
5
15 x 95 = 1,425 sq ft.
Indoor Family Entertainment Center
24 ft
24 ft
24 ft
24 ft
HAYMARKET SPORTSPLEX
SNYDER BASEBALL & SOFTBALL
Recept. Office
Parents Waiting Area
Office #2
Office #3
Video Studio
Kitchen
Ladies Restroom
Mens Restroom
JUMP -N- JIMMY'S
6 ft
16 ft
24 ft
Door
Office #4
Office #5
Conf. Room
Common Area Hallway & Bathrooms
Exit Stair
24 ft
24 ft